ENGINEERING DESIGN SERVICES INCORPORATED
141 Industrial Highway Slatersville, RI 02876
Tel (401) 765-7659 Fax (401) 765-2984

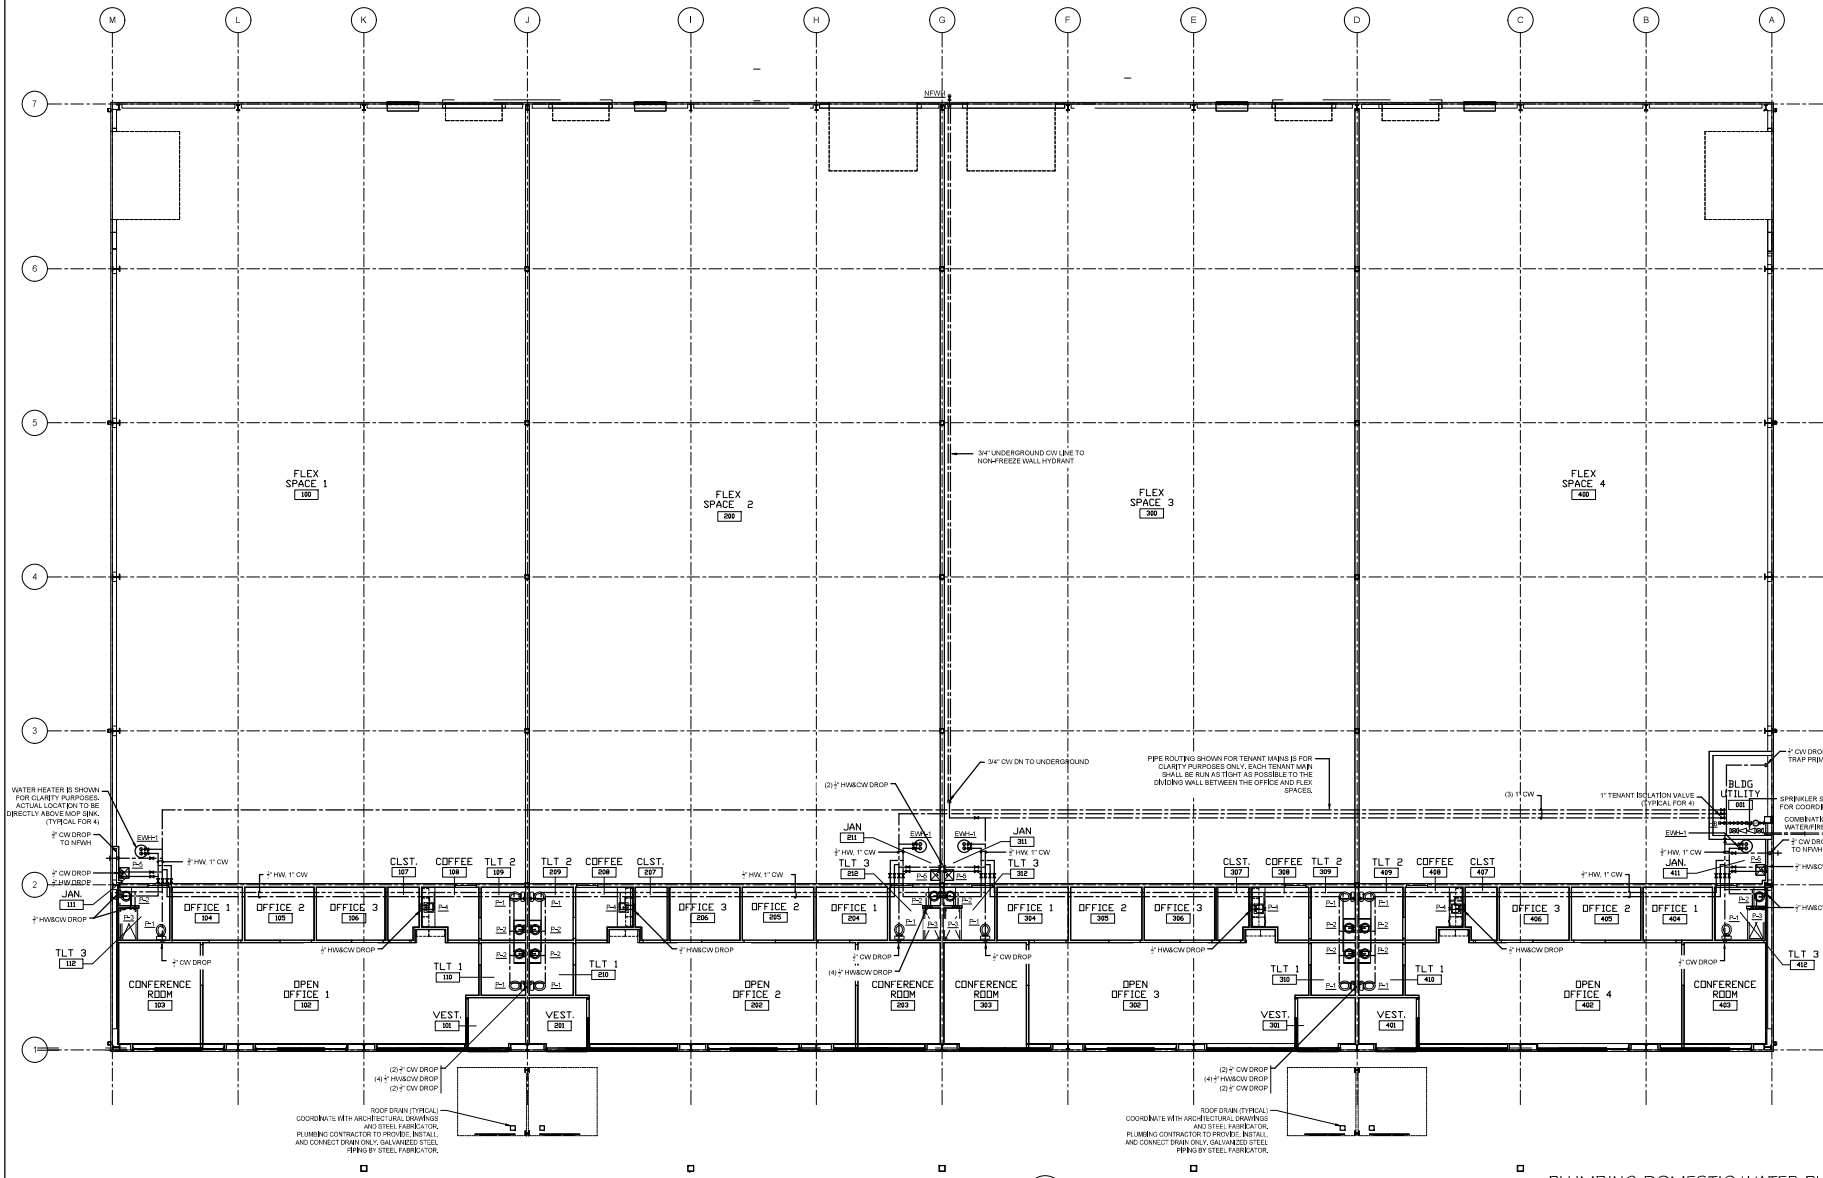

01 P1.2

PLUMBING DOMESTIC WATER PLAN
1/8" = 1'-0"
0 8 16 24 FT

VISION 3 ARCHITECTS
235 Chapman Street - Providence, RI 02905 - Tel (401) 467-7771 - Fax (401) 467-7772 - info@vision3architects.com

STAMP:
GLEN G. MARKEY
No. 7949
REGISTERED PROFESSIONAL ENGINEER
MECHANICAL

QUONSET FLEX BUILDING: BUILDING TWO
QDC PARCEL 11
COMMERCE PARK ROAD
QUONSET BUSINESS PARK
NORTH KINGSTOWN, RI 02852

PROJECT STATUS:
ISSUED FOR CONSTRUCTION

DATE:	4/27/2018
PROJECT NO:	18037a
DRAWN BY:	JMS
CHECKED BY:	GGM

© 2017 VISION 3 ARCHITECTS
THESE DOCUMENTS HAVE BEEN PREPARED SPECIFICALLY FOR THE PROJECT LISTED HEREIN AND ARE NOT SUITABLE FOR USE ON OTHER PROJECTS OR IN OTHER LOCATIONS WITHOUT APPROVAL AND PARTICIPATION OF VISION 3 ARCHITECTS. REPRODUCTION IS PROHIBITED.

REVISIONS:

DRAWING TITLE:
PLUMBING DOMESTIC WATER PLAN

DRAWING NO.:
P1.2

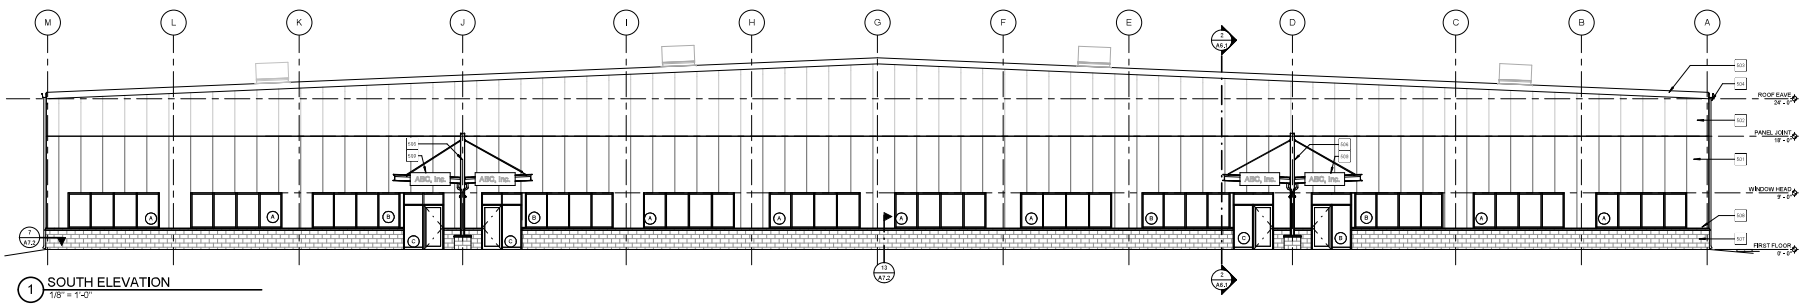

1 SOUTH ELEVATION
1/8" = 1'-0"

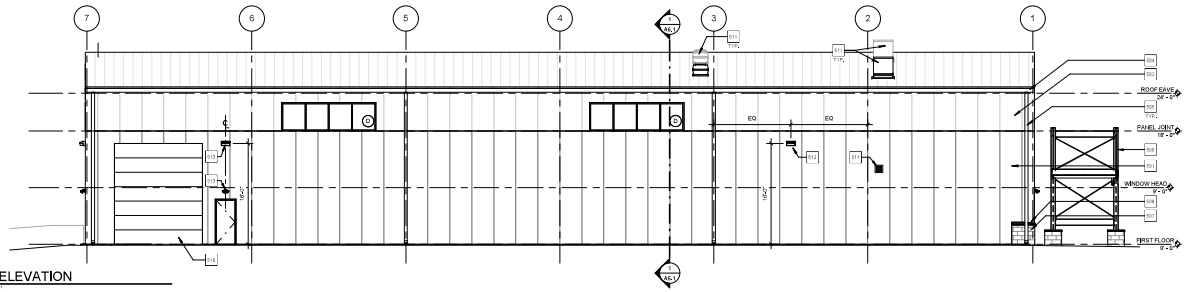

2 WEST ELEVATION
1/8" = 1'-0"

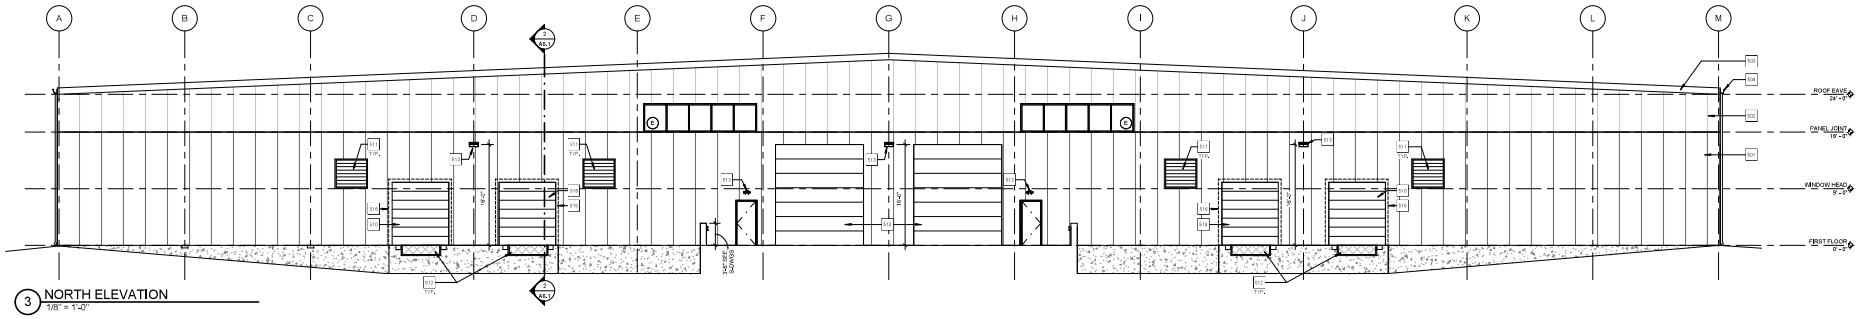

3 NORTH ELEVATION
1/8" = 1'-0"

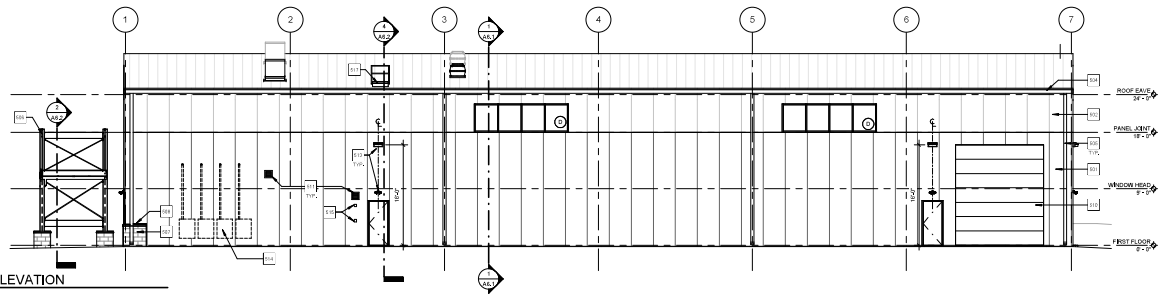

4 EAST ELEVATION
1/8" = 1'-0"

KEYNOTES - EXTERIOR ELEVATIONS

501	INSULATED METAL PANEL BY METAL BUILDING MANUFACTURER; INSULATION: 3" THICK, PROFILE: ECO-FICIENT, SUMMIT / STRIATED FINISH: SIGNATURE 300 COLOR: REGAL GRAY
502	INSULATED METAL PANEL BY METAL BUILDING MANUFACTURER; INSULATION: 3" THICK, PROFILE: ECO-FICIENT, SUMMIT / STRIATED FINISH: SIGNATURE 300 COLOR: HARBOR BLUE
503	FASCIA BY METAL BUILDING MANUFACTURER; FINISH: SIGNATURE 300 COLOR: SLATE GRAY
504	8'-0" (MIN) GUTTER BY METAL BUILDING MANUFACTURER; FINISH: SIGNATURE 300 COLOR: SLATE GRAY. PROVIDE EXPANSION JOINTS AT 50'-0" O.C. TYP.
505	4'-0" MTL RECTANGULAR DOWNSPOUT BY METAL BUILDING MANUFACTURER; FINISH: SIGNATURE 300 COLOR: SLATE GRAY. CONTRACTOR TO COORDINATE DOWNSPOUT LOCATIONS WITH SITE DRAINAGE SEE C-DWGS.
506	STRUCTURAL STEEL ENTRY CANOPY, SEE S-DWGS & DWG S#A.2
507	4" ARCHITECTURAL CMU VENEER; JANDRIS & SONS' GROUND FACE BLOCK "8307" OR EQUAL, INSTALL IN RUNNING BOND PATTERN WITH PRE-COLORED MORTAR WITH INTEGRAL WATER REPELLENT (GREY MORTAR OR EQ.). COLOR TO BE SELECTED FROM MANUFACTURER'S STANDARD COLORS. APPLY CLEAR SEALER (MONOCHEM AQUASEAL ME12 OR EQ.) TO FACE OF BLOCK AND MORTAR JOINT.
508	PRECAST CONCRETE SILLCAP, SEE DETAIL 10/A7.2
509	SIGNAGE BY TENANT
510	OVERHEAD DOOR; SEE DOOR SCHEDULE A7.1
511	MECHANICAL EQUIPMENT, SEE M-DWGS; CONTRACTOR TO COORDINATE EXACT LOCATIONS WITH METAL BUILDING MANUFACTURER
512	DOCK LEVELER; SEE NOTES DWG A1.1
513	WALL MOUNTED LIGHT FIXTURE REFER TO E-DWGS.
514	GAS METER; SEE P-DWGS.
515	FIRE ALARM BEACON AND KNOX BOX; COORDINATE FINAL LOCATION WITH LOCAL FIRE DEPARTMENT.
516	PROVIDE BLOCKING/FRAMING AS REQUIRED TO ACCOMMODATE FUTURE INSTALLATION OF DOCK SHELTER; SEE PLAN NOTE 106 DWG A1.1 FOR ADDITIONAL INFORMATION.
517	ROOF HATCH AND GUARDRAIL; REFER TO ROOF PLAN DWG A2.1 FOR ADDITIONAL INFORMATION.

VISION 3 ARCHITECTS
225 Chapman Street - Providence, RI 02905 - TEL (401) 467-7717 - Fax (401) 467-7772 - info@vision3architects.com

STAMP:

QUONSET FLEX BUILDING: BUILDING TWO

QDC PARCEL 11
COMMERCE PARK ROAD
QUONSET BUSINESS PARK
NORTH KINGSTOWN, RI 02852

PROJECT STATUS:
ISSUED FOR CONSTRUCTION

DATE:	4/27/2018
PROJECT NO:	18007a
DRAWN BY:	DJC, RF
CHECKED BY:	KD, DG

© 2018 VISION 3 ARCHITECTS
THESE DOCUMENTS HAVE BEEN PREPARED SPECIFICALLY FOR THE PROJECT INDICATED. THEY ARE NOT SUITABLE FOR USE ON OTHER PROJECTS OR IN OTHER LOCATIONS WITHOUT APPROVAL AND PARTICIPATION OF VISION 3 ARCHITECTS. REPRODUCTION IS PROHIBITED.

REVISIONS:

DRAWING TITLE:
EXTERIOR ELEVATIONS

DRAWING NO.:
A5.1

4/27/2018 8:55:56 AM
C:\Projects\18007a-JV3\7_Arkwins\Bldg\Revit\Sheets\A5.1.rvt

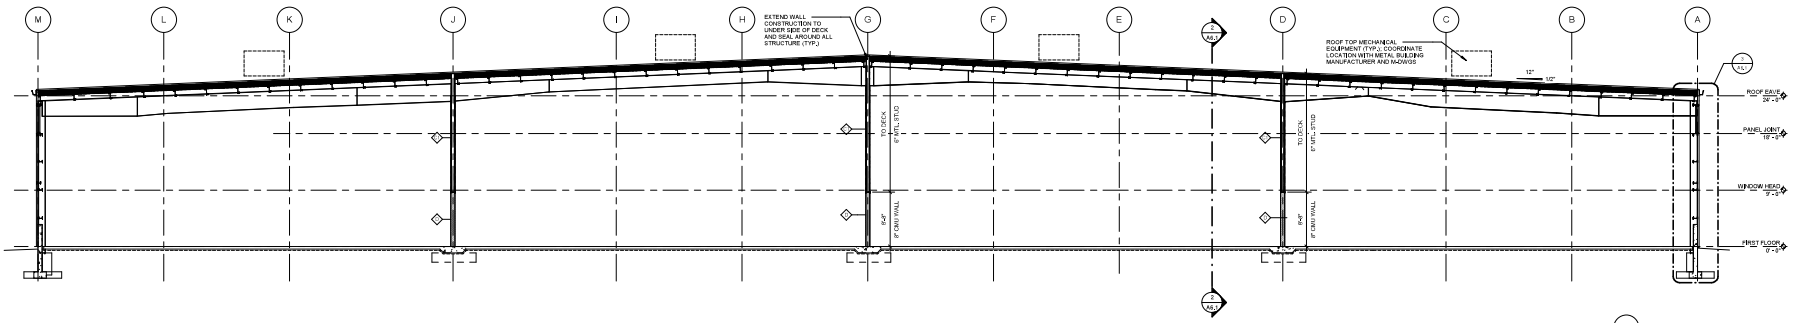

1 BUILDING SECTION
1/8" = 1'-0"

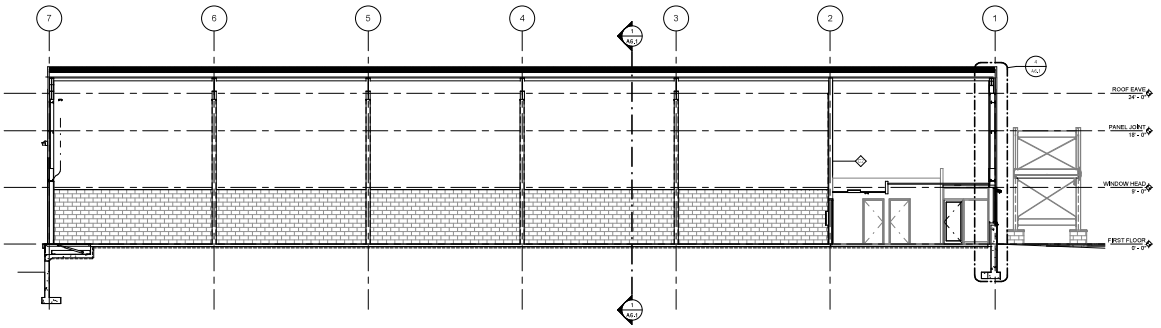

2 BUILDING SECTION
1/8" = 1'-0"

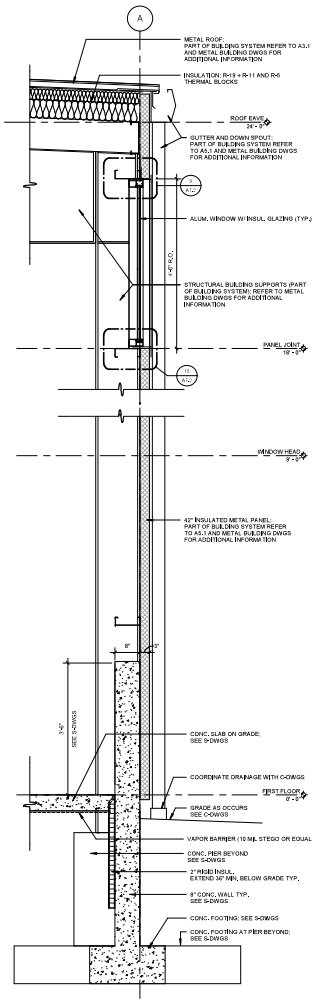

3 WALL SECTION (TYP.)
3/4" = 1'-0"

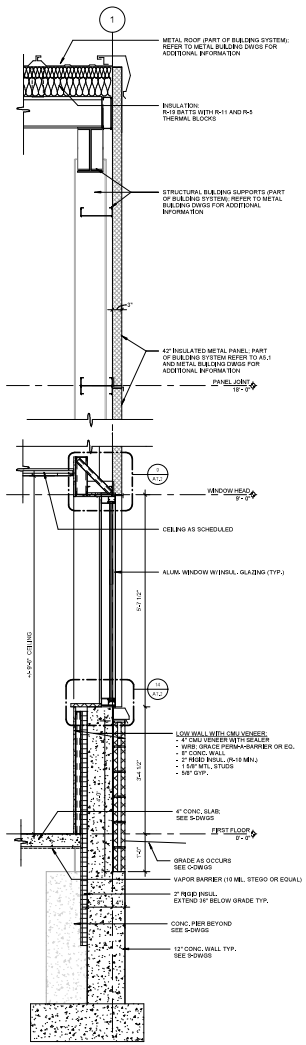

4 WALL SECTION @ FRONT WALL
3/4" = 1'-0"

VISION 3 ARCHITECTS
225 Chapman Street · Providence, RI 02905 · TEL (401) 467-7772 · Fax (401) 467-7773 · info@vision3architects.com

STAMP:

QUONSET FLEX BUILDING: BUILDING TWO
QDC PARCEL 11
COMMERCE PARK ROAD
QUONSET BUSINESS PARK
NORTH KINGSTOWN, RI 02852

PROJECT STATUS:
ISSUED FOR CONSTRUCTION

DATE:	4/27/2018
PROJECT NO:	18037a
DRAWN BY:	DJC, RF
CHECKED BY:	KD, DG

© 2018 VISION 3 ARCHITECTS
THESE DOCUMENTS HAVE BEEN PREPARED SPECIFICALLY FOR THE PROJECT INDICATED. THEY ARE NOT SUITABLE FOR USE ON OTHER PROJECTS OR IN OTHER LOCATIONS WITHOUT APPROVAL AND PARTICIPATION OF VISION 3 ARCHITECTS. REPRODUCTION IS PROHIBITED.

REVISIONS:

DRAWING TITLE:
BUILDING SECTIONS

DRAWING NO.:
A6.1

4/27/2018 8:15:37 AM
C:\Projects\18037a-JDC\7_Arkwins\@Arkwin\Sheets\A6.1.pln